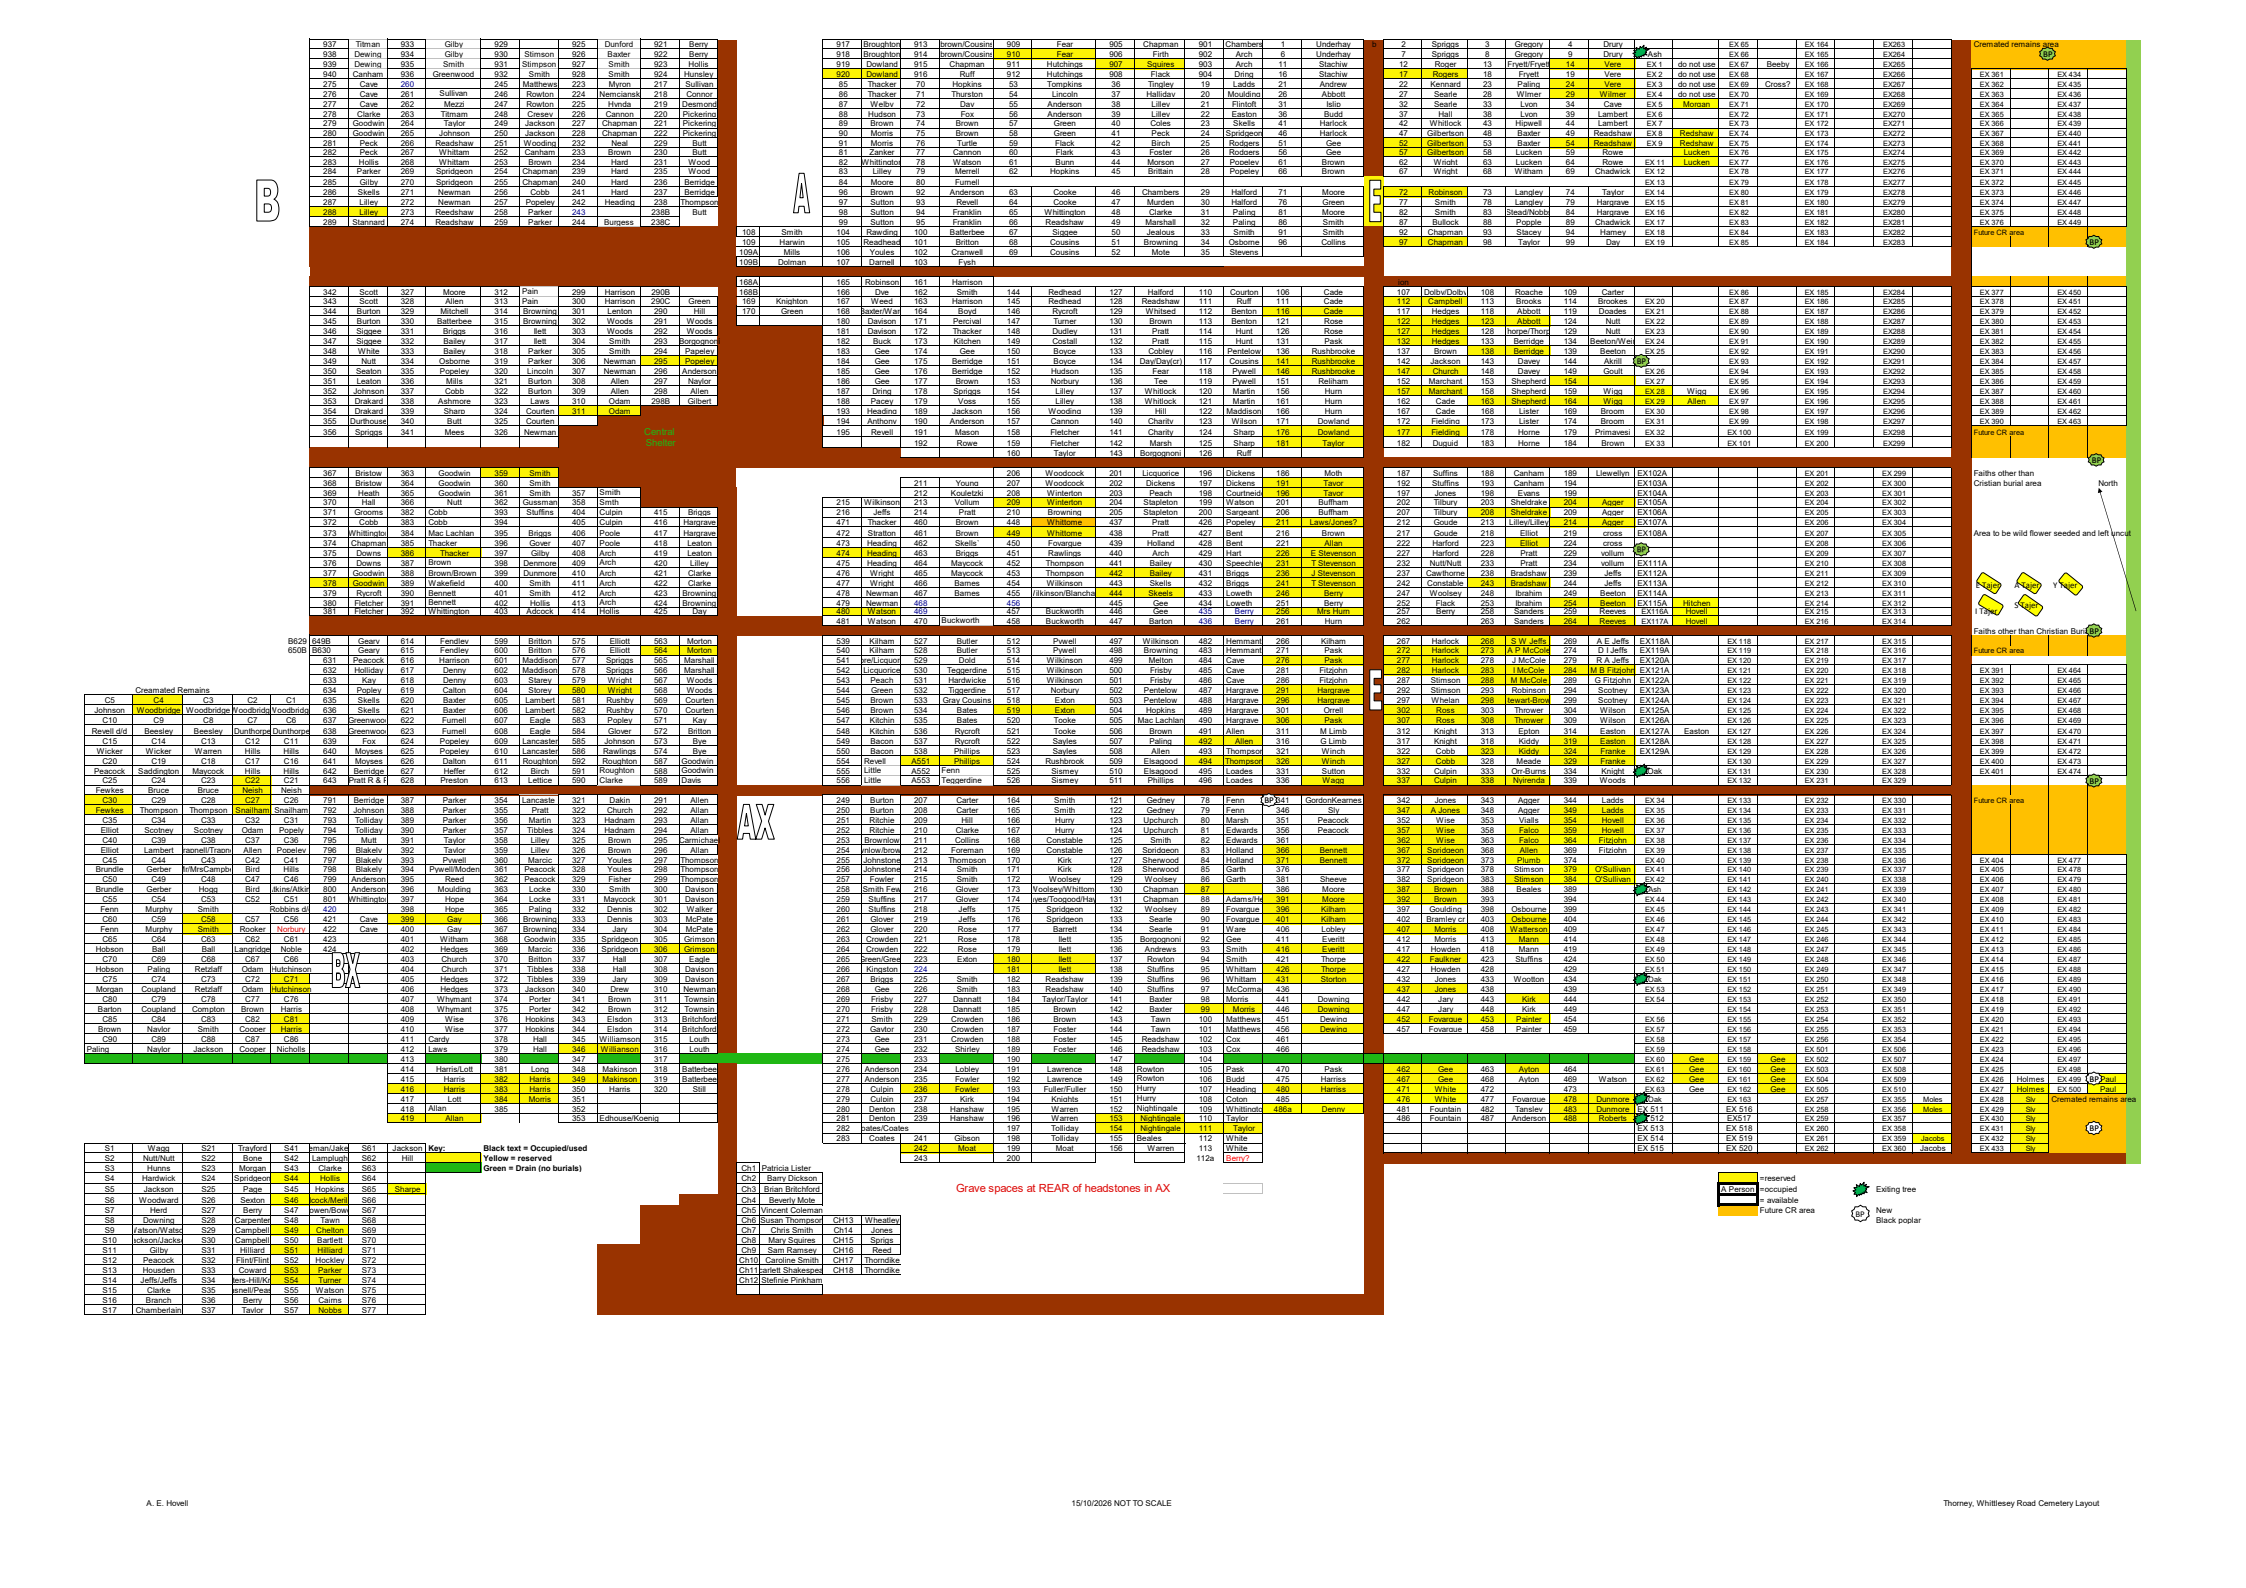

B
D
A
E
BX
BA
AX
Cremated remains area
Future CR area
Faiths other than Christian burial area
North
Area to be wild flower seeded and left uncut
X Apart
A Apart
Y Apart
Y Apart
Y Apart
Faiths other than Christian Burial Area
Central Shelter
Grave spaces at REAR of headstones in AX
Cremated Remains
Key:
Black text = Occupied/used
Yellow = reserved
Green = Drain (no burials)
Reserved
Occupied
Available
Future CR area
Existing tree
New Black poplar
A. E. Hovell
15/10/2026 NOT TO SCALE
Thorney, Whittlesey Road Cemetery Layout